HOUSE AT COATESVILLE, PA. FOR MR. CHAS. L. HUSTON.

Com. No. 295
Sheet No. 1.
July 25th, 1895.
Scale 1/8" = 1'-0"

Cope & Stewardson,
Architects,
320 Walnut St., Phila., Pa.

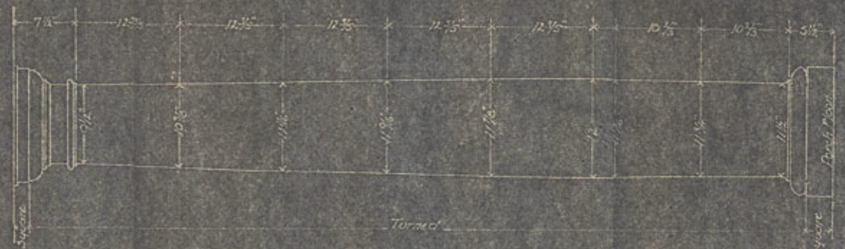

12 INCH SCALE DETAIL OF PORCH COLUMNS.

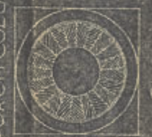

EAST ELEVATION

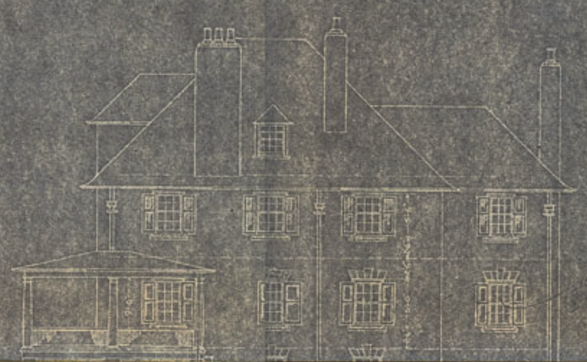
NORTH ELEVATION

SOUTH ELEVATION

COATESVILLE
CHARLES HUSTON HOUSE